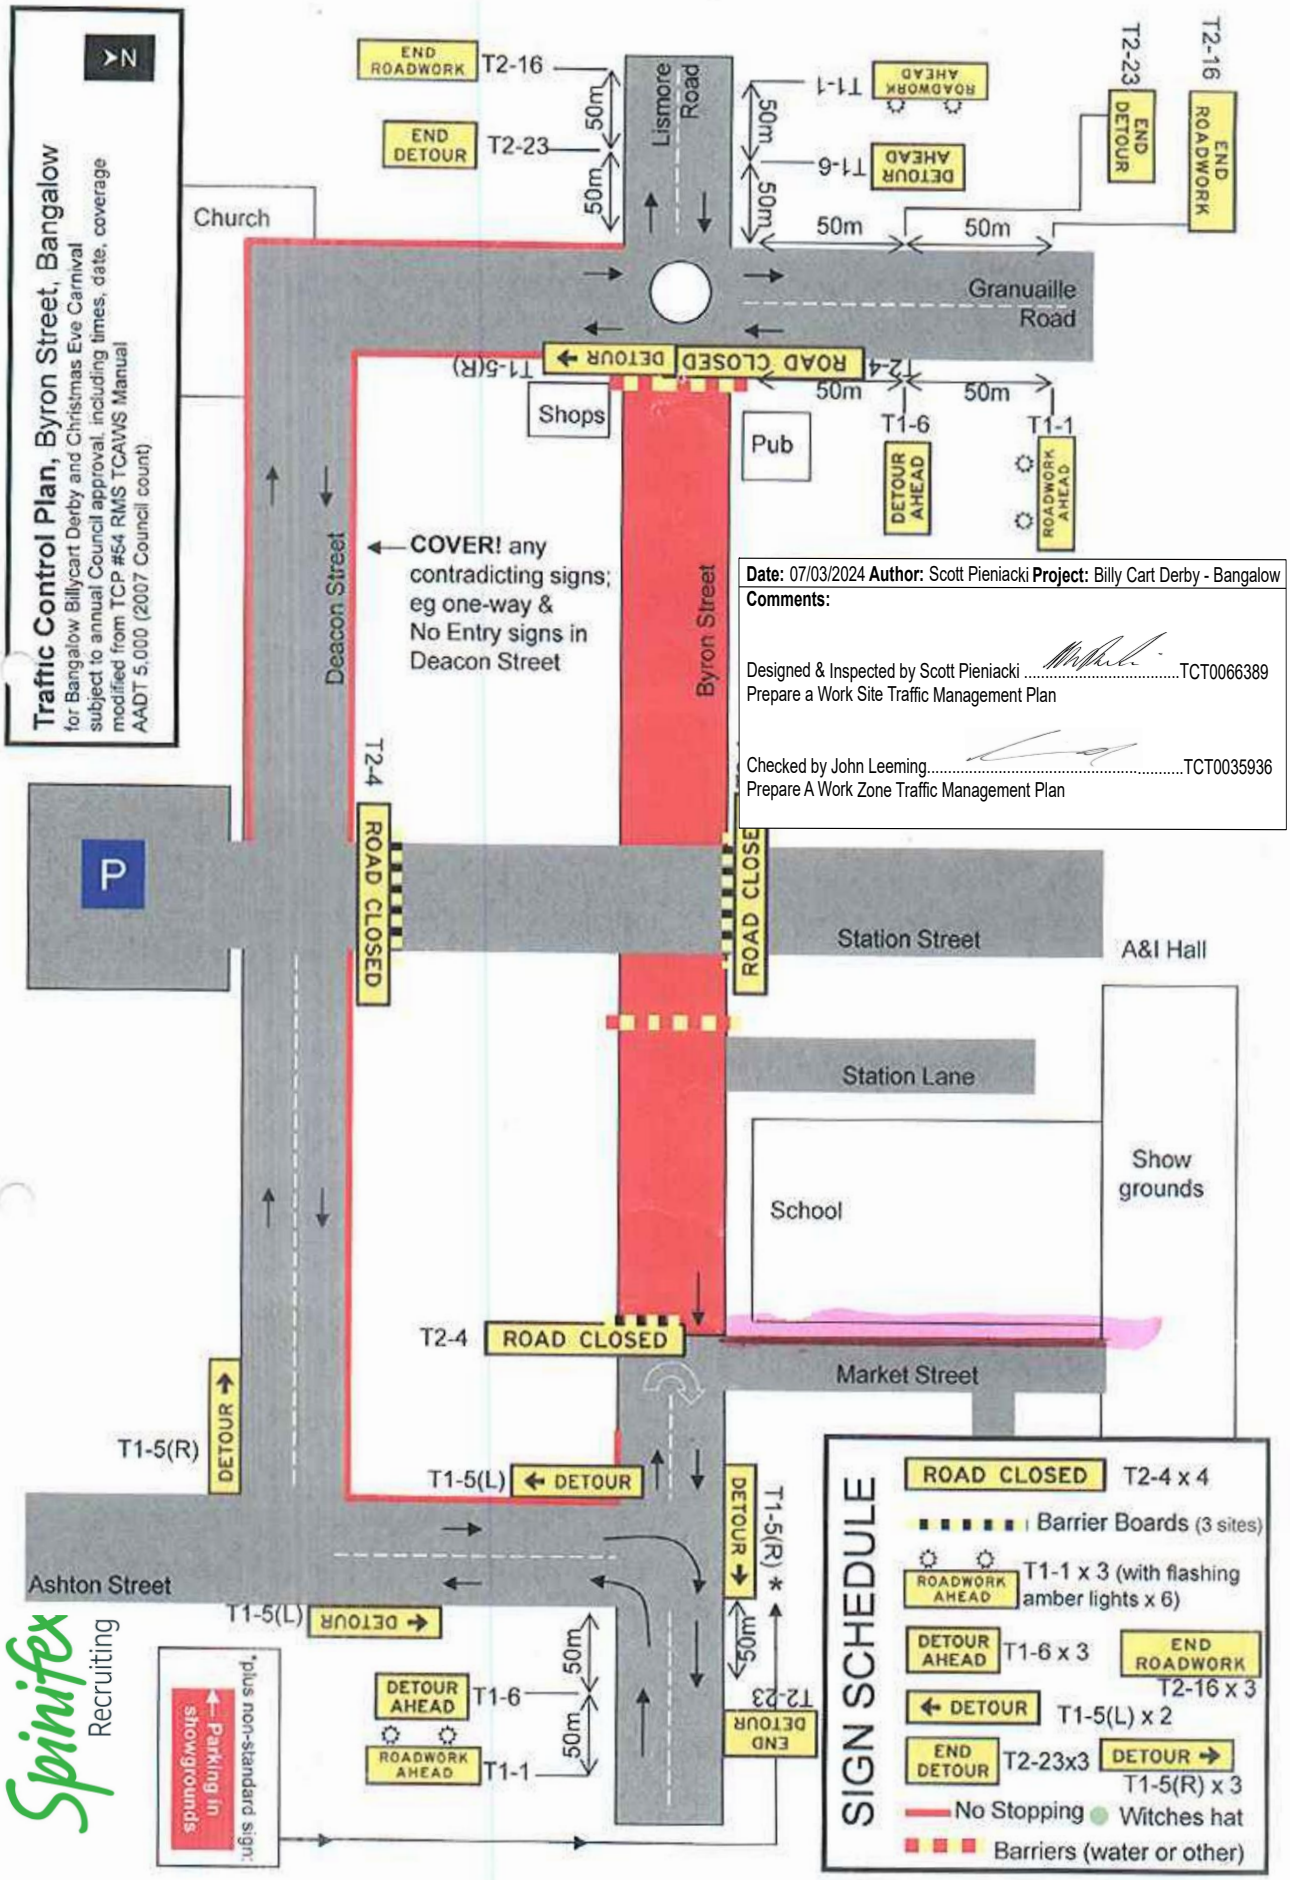

Date: 07/03/2024 **Author:** Scott Pieniacki **Project:** Billy Cart Derby - Bangalow

Comments:

Designed & Inspected by Scott Pieniacki TCT0066389
Prepare a Work Site Traffic Management Plan

Checked by John Leeming.....TCT0035936
Prepare A Work Zone Traffic Management Plan